



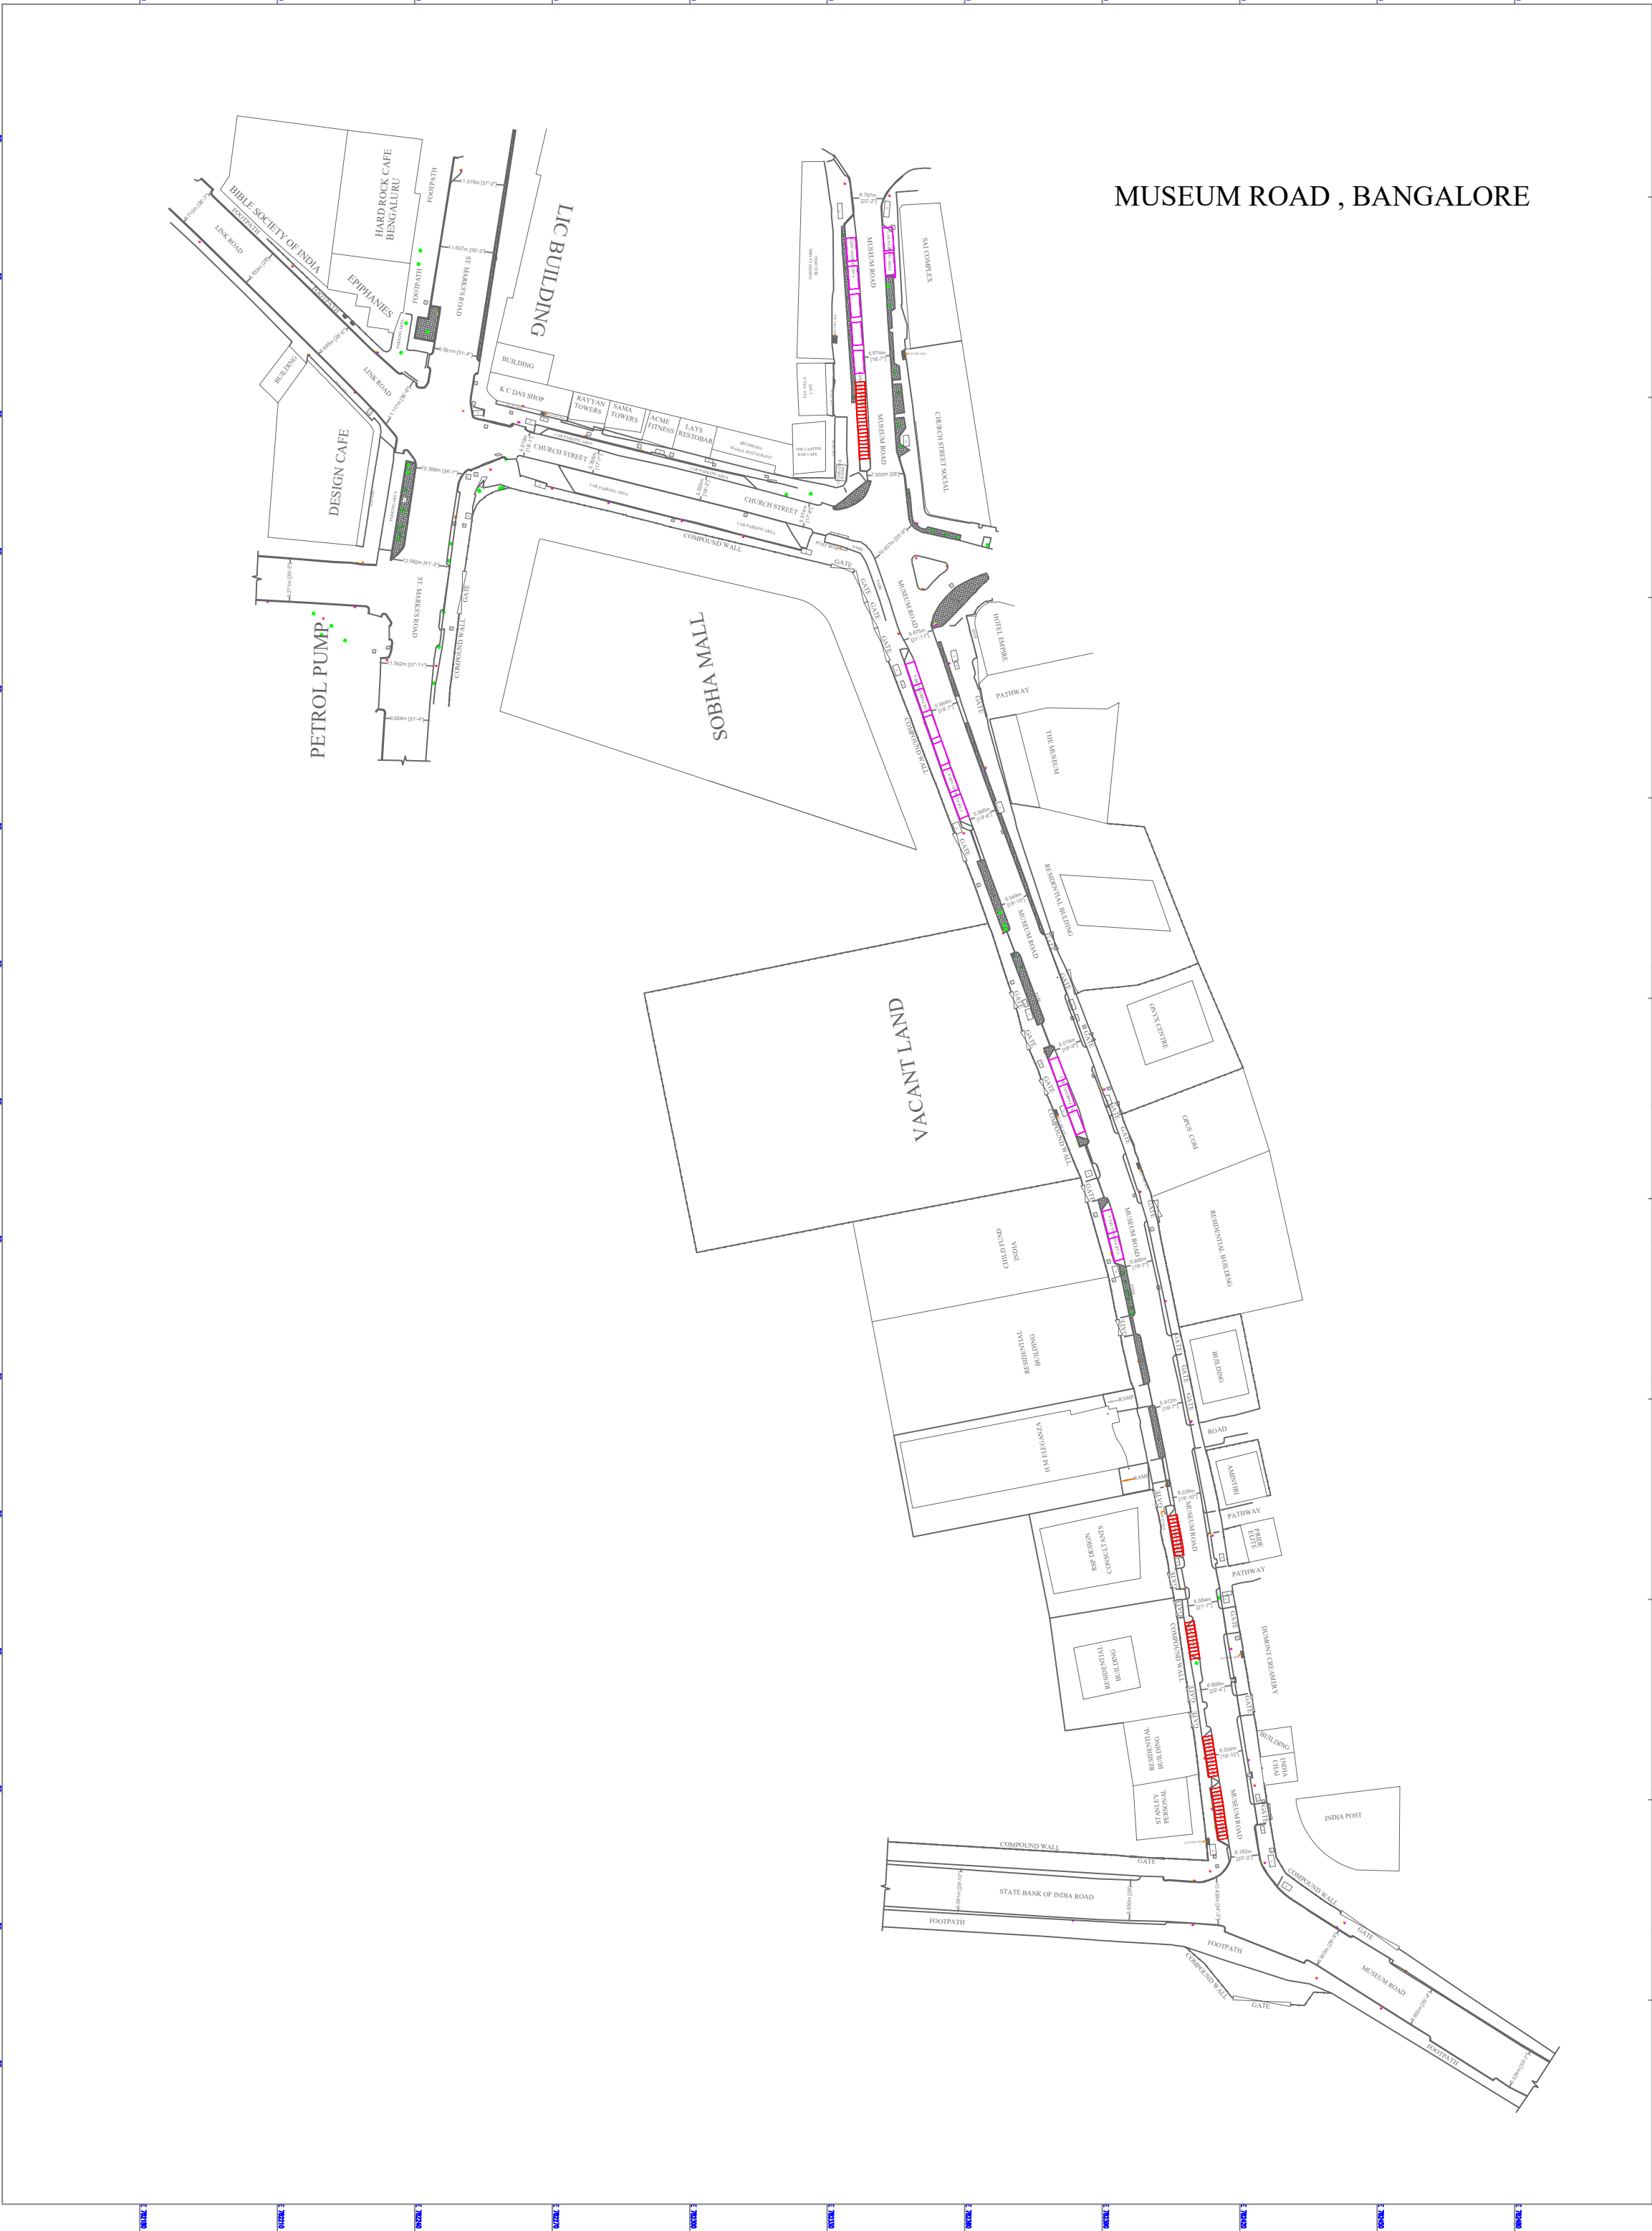

MUSEUM ROAD , BANGALORE

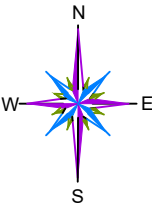

WAY	Parking Type	Nos
LHS (Towards SBI Road)	CAR	2
	2 Wheeler	0
RHS (Towards SBI Road)	CAR	16
	2 Wheeler	68

One Way Traffic with Two Lane of Total width of Avg 6m
Total Length of Road = 386m

LEGEND		
EXISTING ROAD	---	---
COMPOUND WALL	---	---
BUILDING	---	---
PARK AREA	---	---
FOOTPATH	---	---
PROJECTION	---	---
BARRIER	---	---
INSPECTION CHAMBER	---	IC
JUNGLE TREE	---	---
LAMP POLE	---	LP
MANHOLE	---	MH
ELECTRIC BOX	---	---

NOTE:-

1. ALL DIMENSIONS ARE IN METERS/FEET
2. EXISTING ROAD SHOWN BY CLIENT / REPRESENTATIVE AT SITE

TOTAL EXISTING ROAD LENGTH STATEMENT

PARTICULARS	LENGTH OF THE ROAD	
TOTAL	857.12Mtr's	

CLIENT:

PROJECT:

TOPOGRAPHICAL SURVEY OF LAND AT
MUSEUM ROAD , BANGALORE

SHEET: 1 OF 1	S C A L E	DRAWING REV: R-0
Surveyed By: KUMAR	30m 25m 20m 15 10 5 0 20m 30m	Drawn By: DARSHAN .B
SEASON: 17/05/2025	PRINT SCALE - 1:900 OR 1CM = 9m	Checked By: SK

SURVEYED BY



UNIVERSAL SURVEYS & CONSULTANTS

Advanced Surveying (GPS & Totalstation) & Mapping Consultants

E-mail : usc2000@rediffmail.com / universalsurveyconsultants@gmail.com

K 34, 10th B Main Road, 14th Cross, 1st Block, Rajajinagar, Bangalore - 560010.

Cell : 9482715111



D://@DARSHAN.B/2025/MAY/C-6875.46 MUSEUM ROAD

M: 7829676869